



THE KIN GROVE



Roots & Wings in the Park

In a world where time often separates generations, this building offers a new rhythm — one where children and grandparents grow together under the canopy of trees. Rather than dropping children off at a traditional tadika (kindergarten), families are invited to a space in the heart of the park — a living structure where learning and leisure intertwine. Here, grandparents don't just wait; they belong. While their grandchildren explore, play, and learn within the safe, stimulating indoor and outdoor environments, the elderly are given spaces of calm reflection, social engagement, and active recreation. The waffle ceiling above speaks of thoughtful structure — just like the invisible support grandparents offer. The grid ramp gently ascends to a rooftop garden, where generations plant, nurture, and harvest life together. Nature becomes the backdrop to bonding; trees pierce through the roof grid, allowing light and air to dance between the past and the future. It is a shared memory in the making — a day in the park that becomes a tradition, a home that fosters both roots and wings.


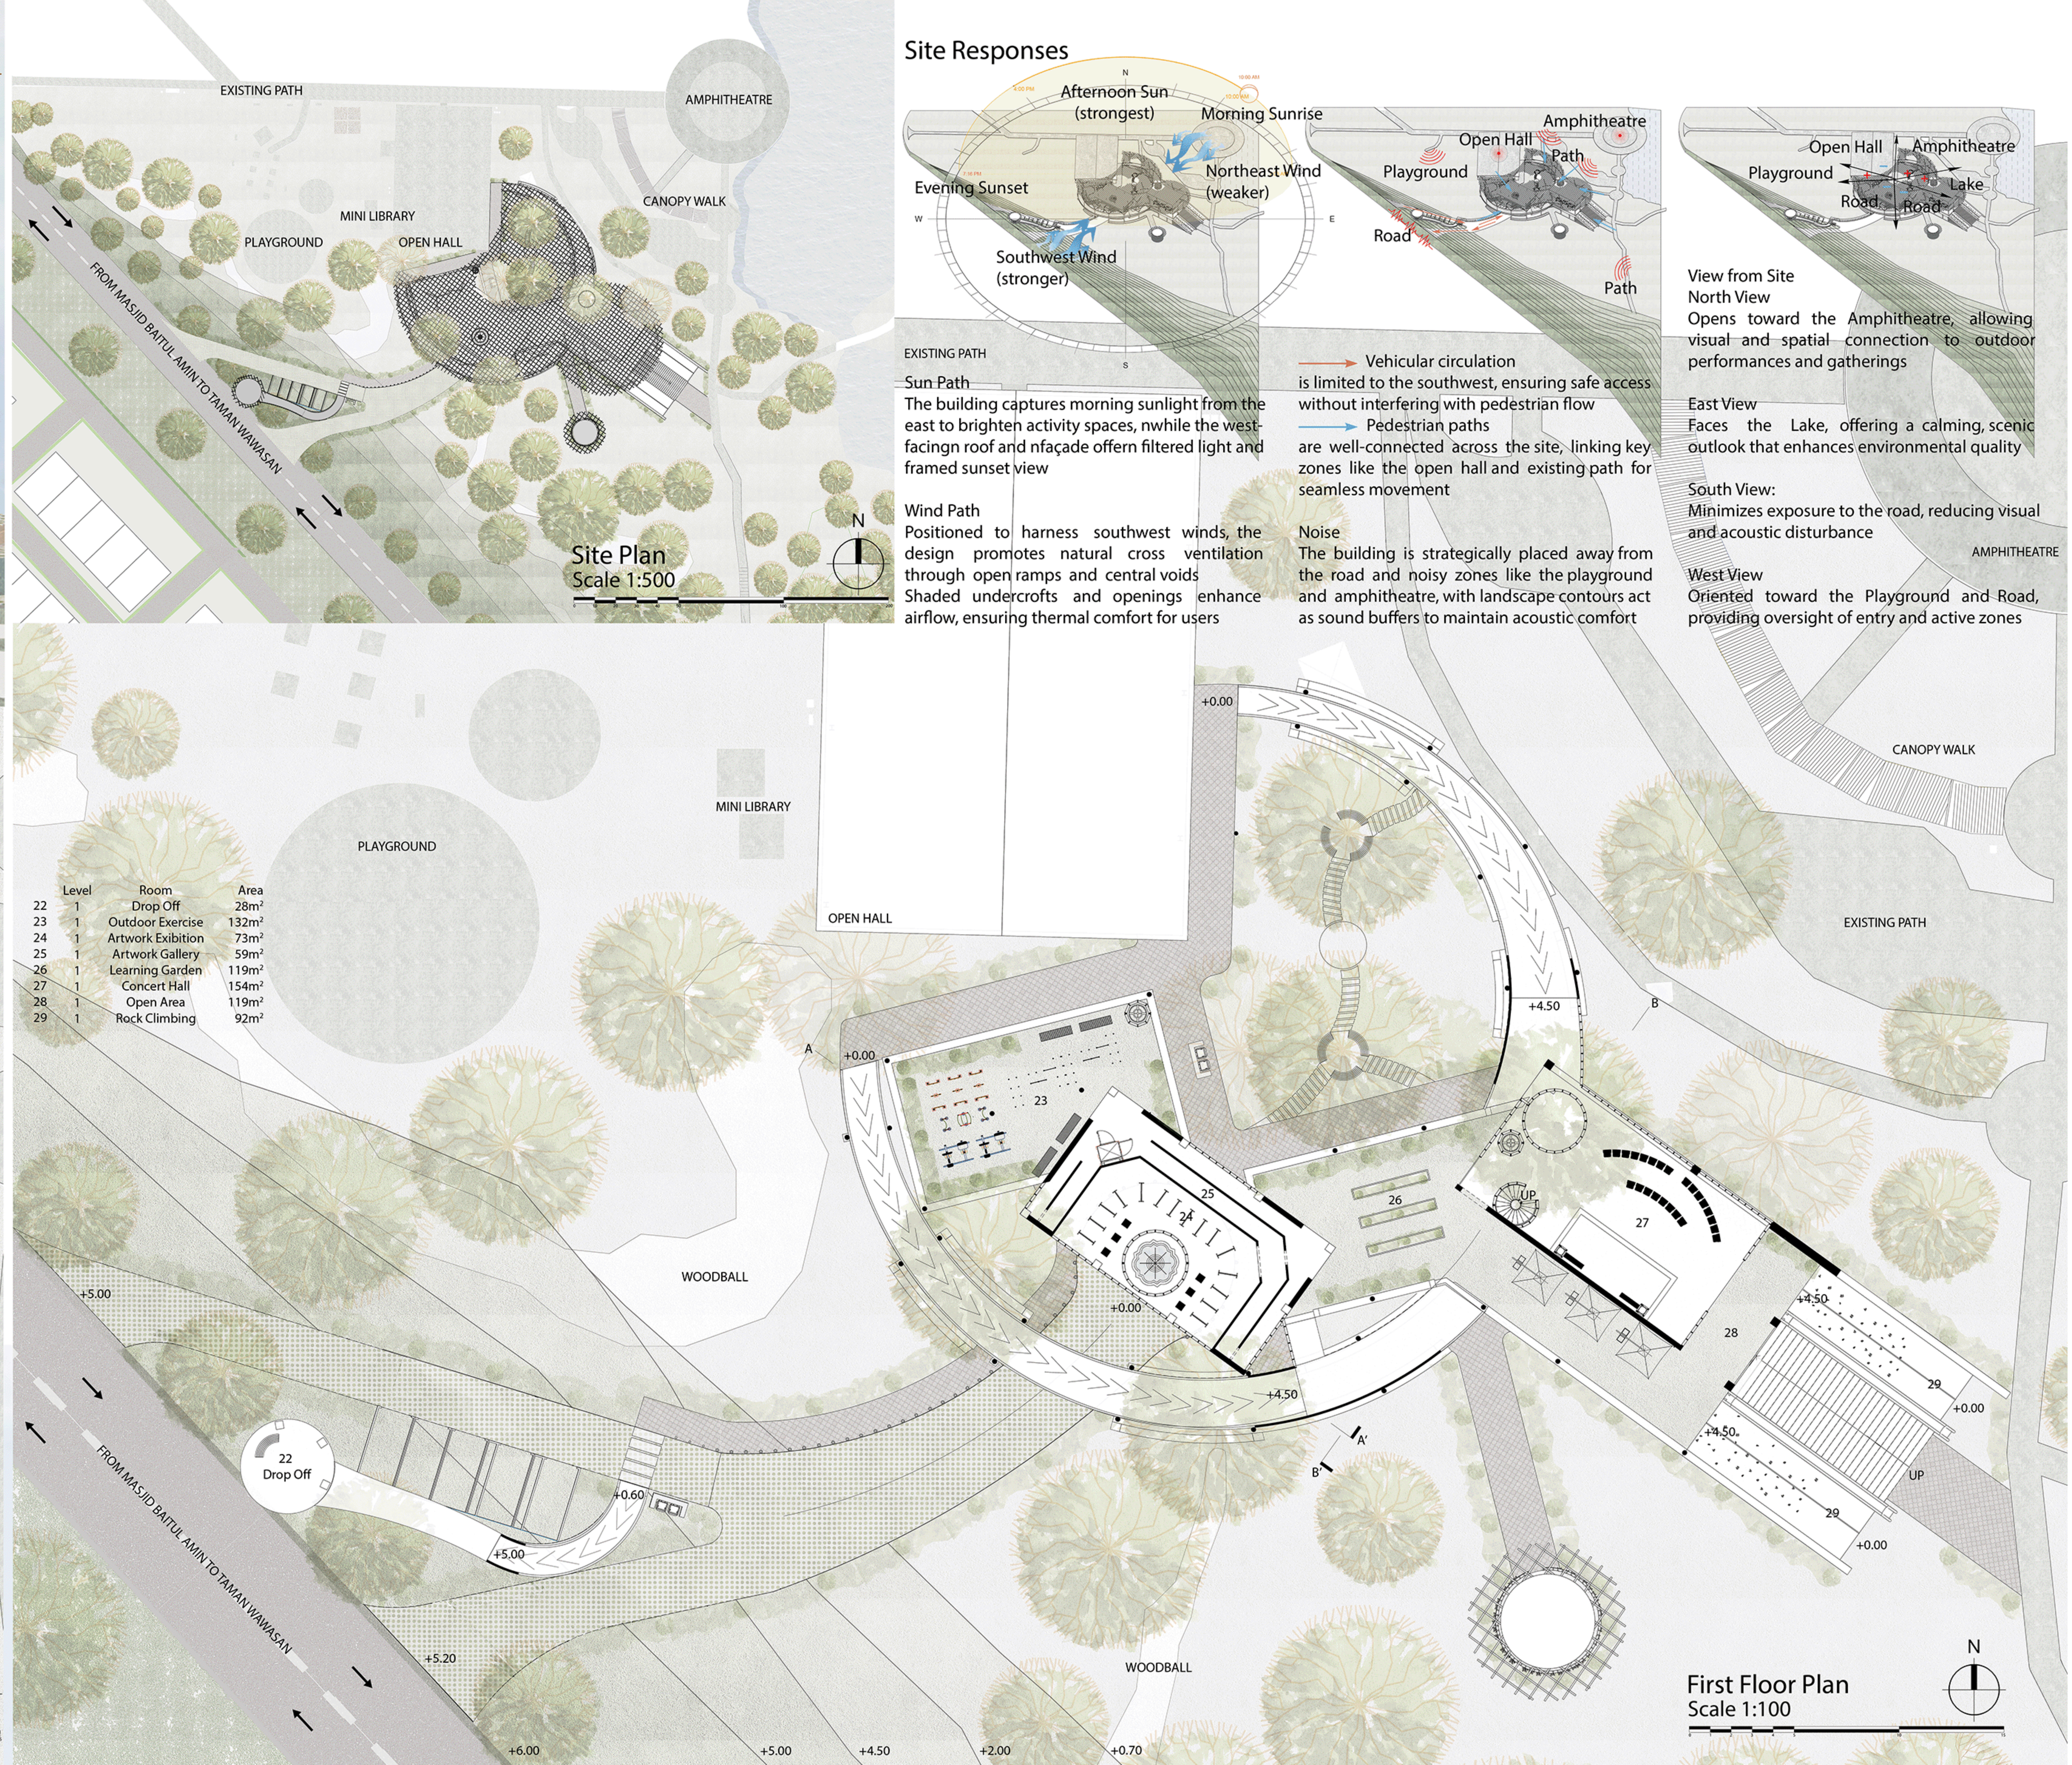


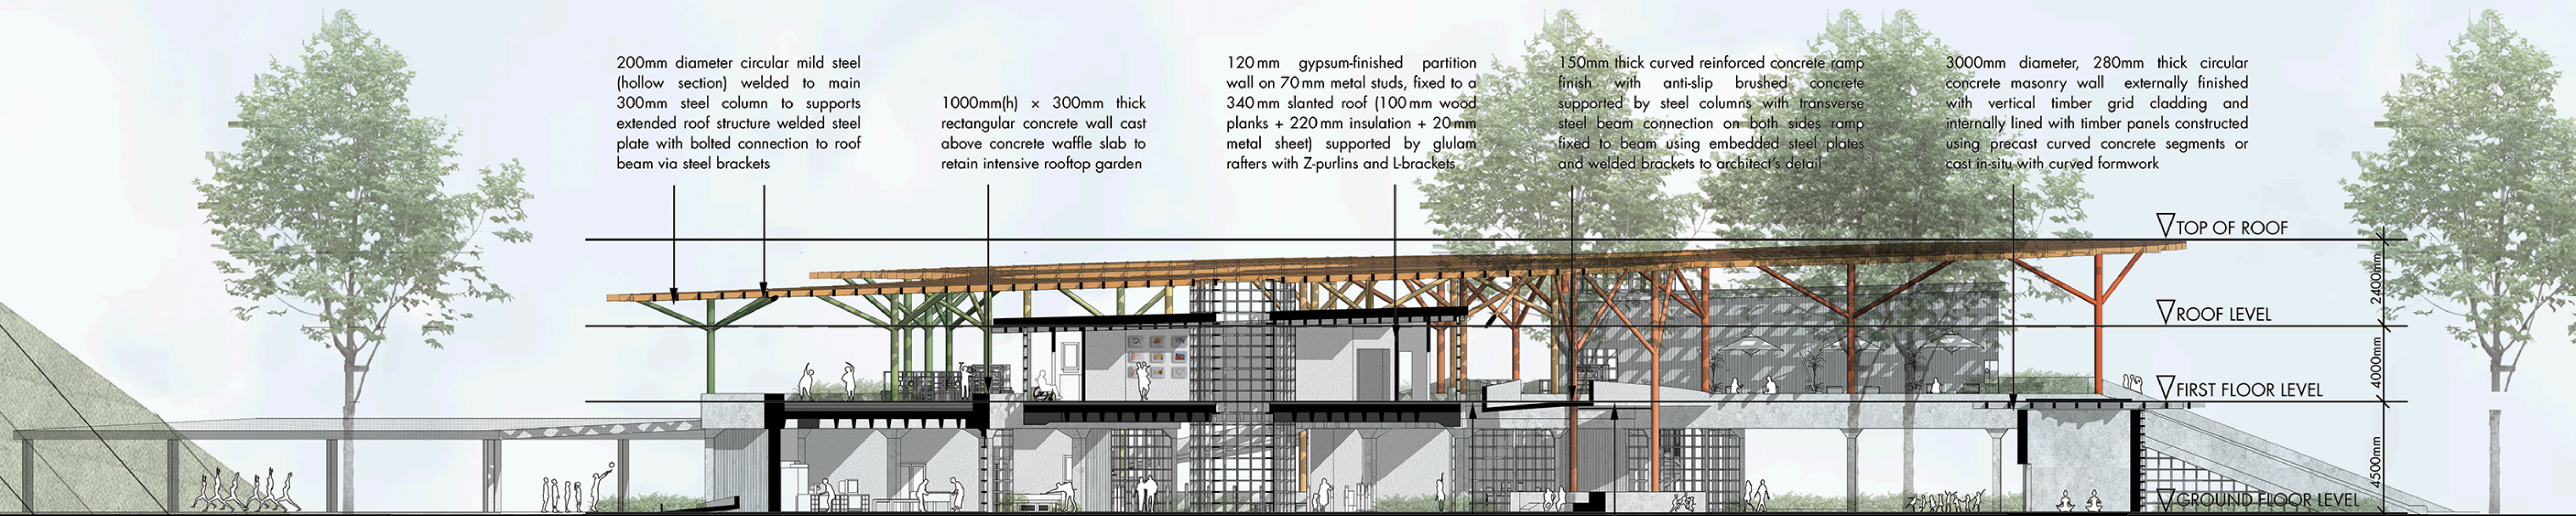



Section A-A': Through Dropoff to Backyard
Scale 1:100

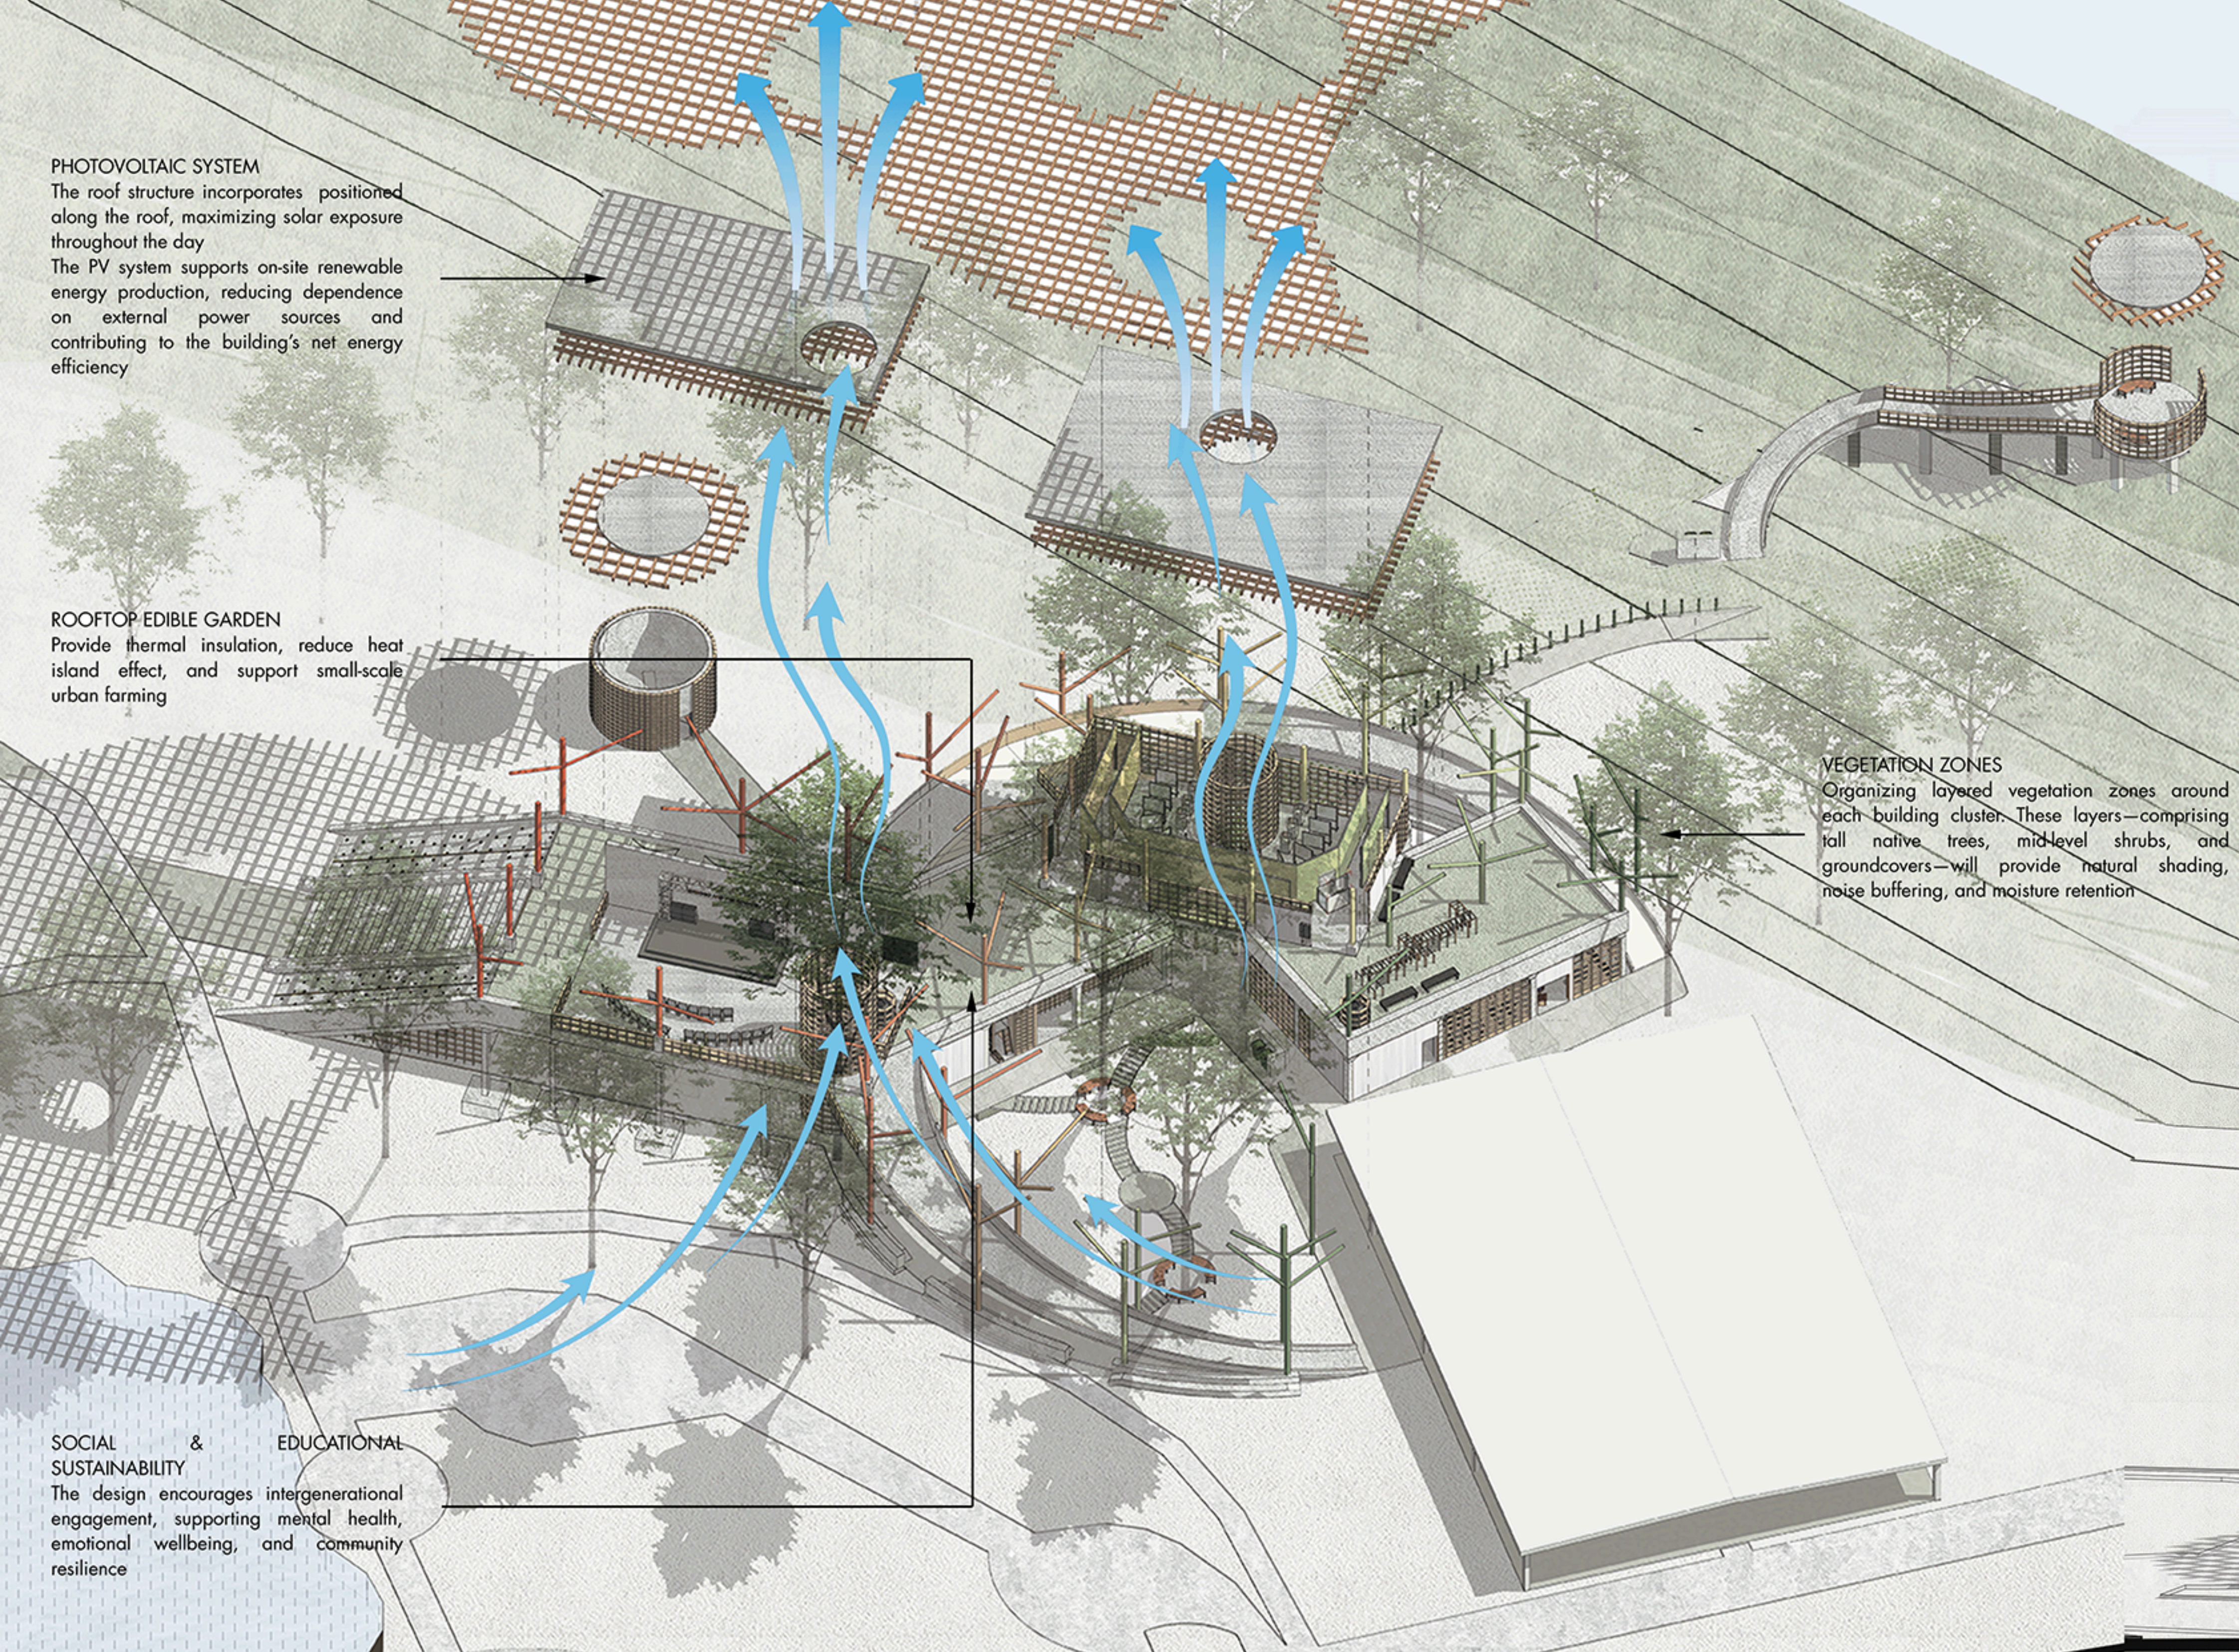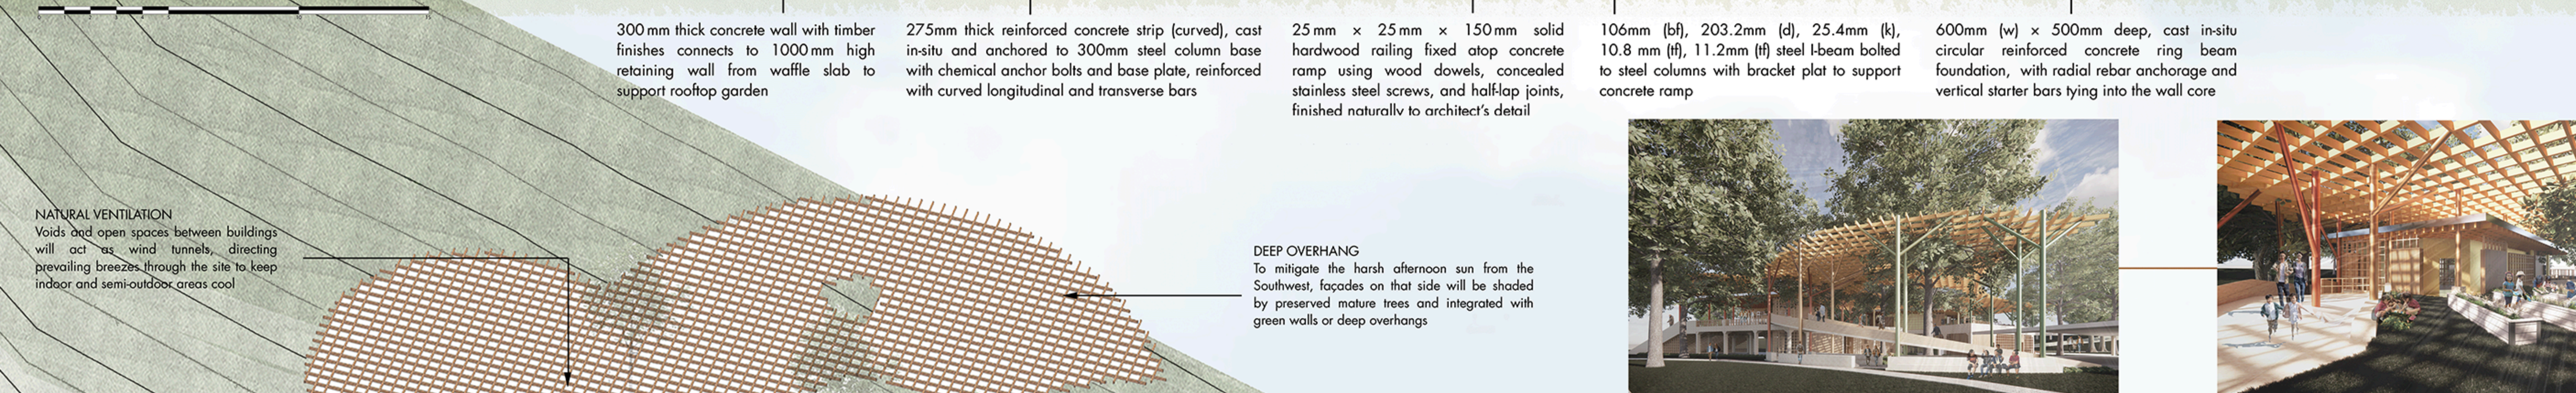


Exploded Axonometric

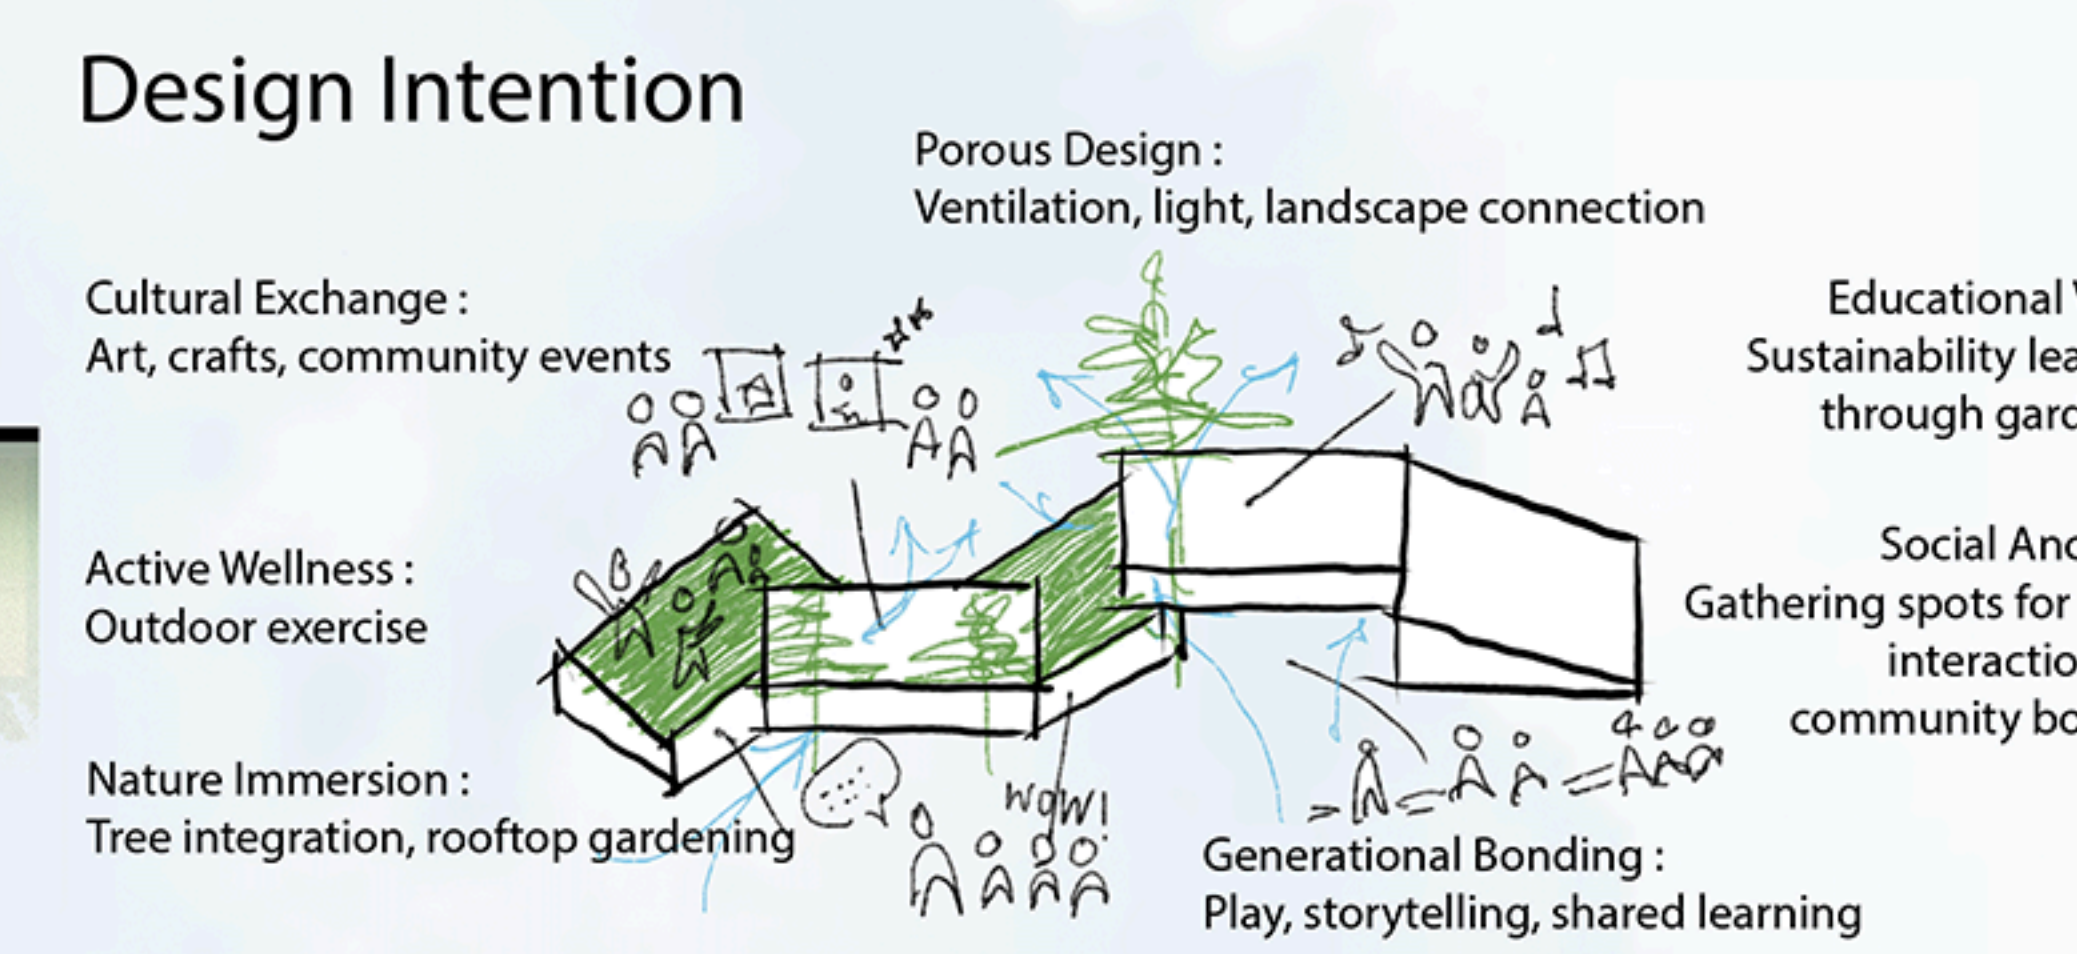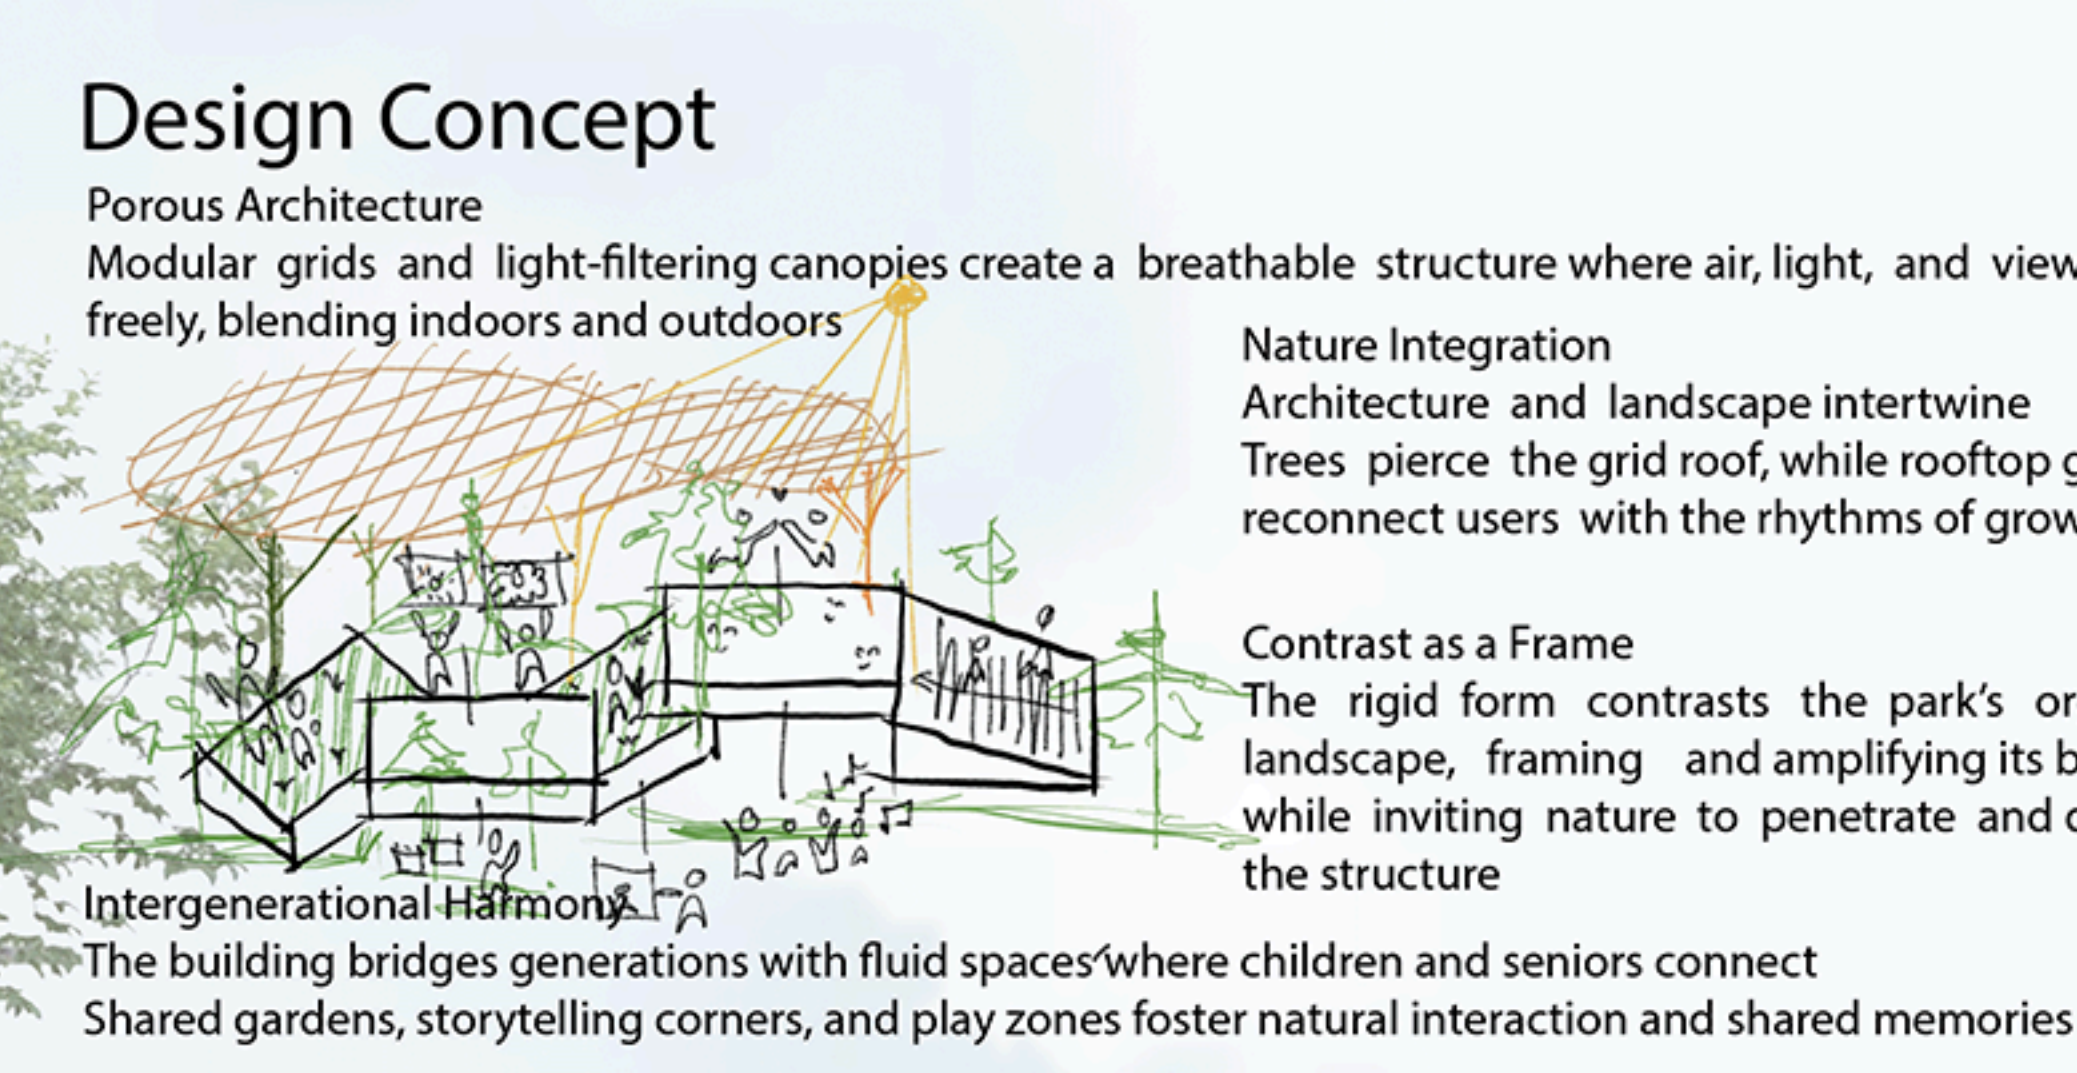


East Elevation : View from Road
Scale 1:100

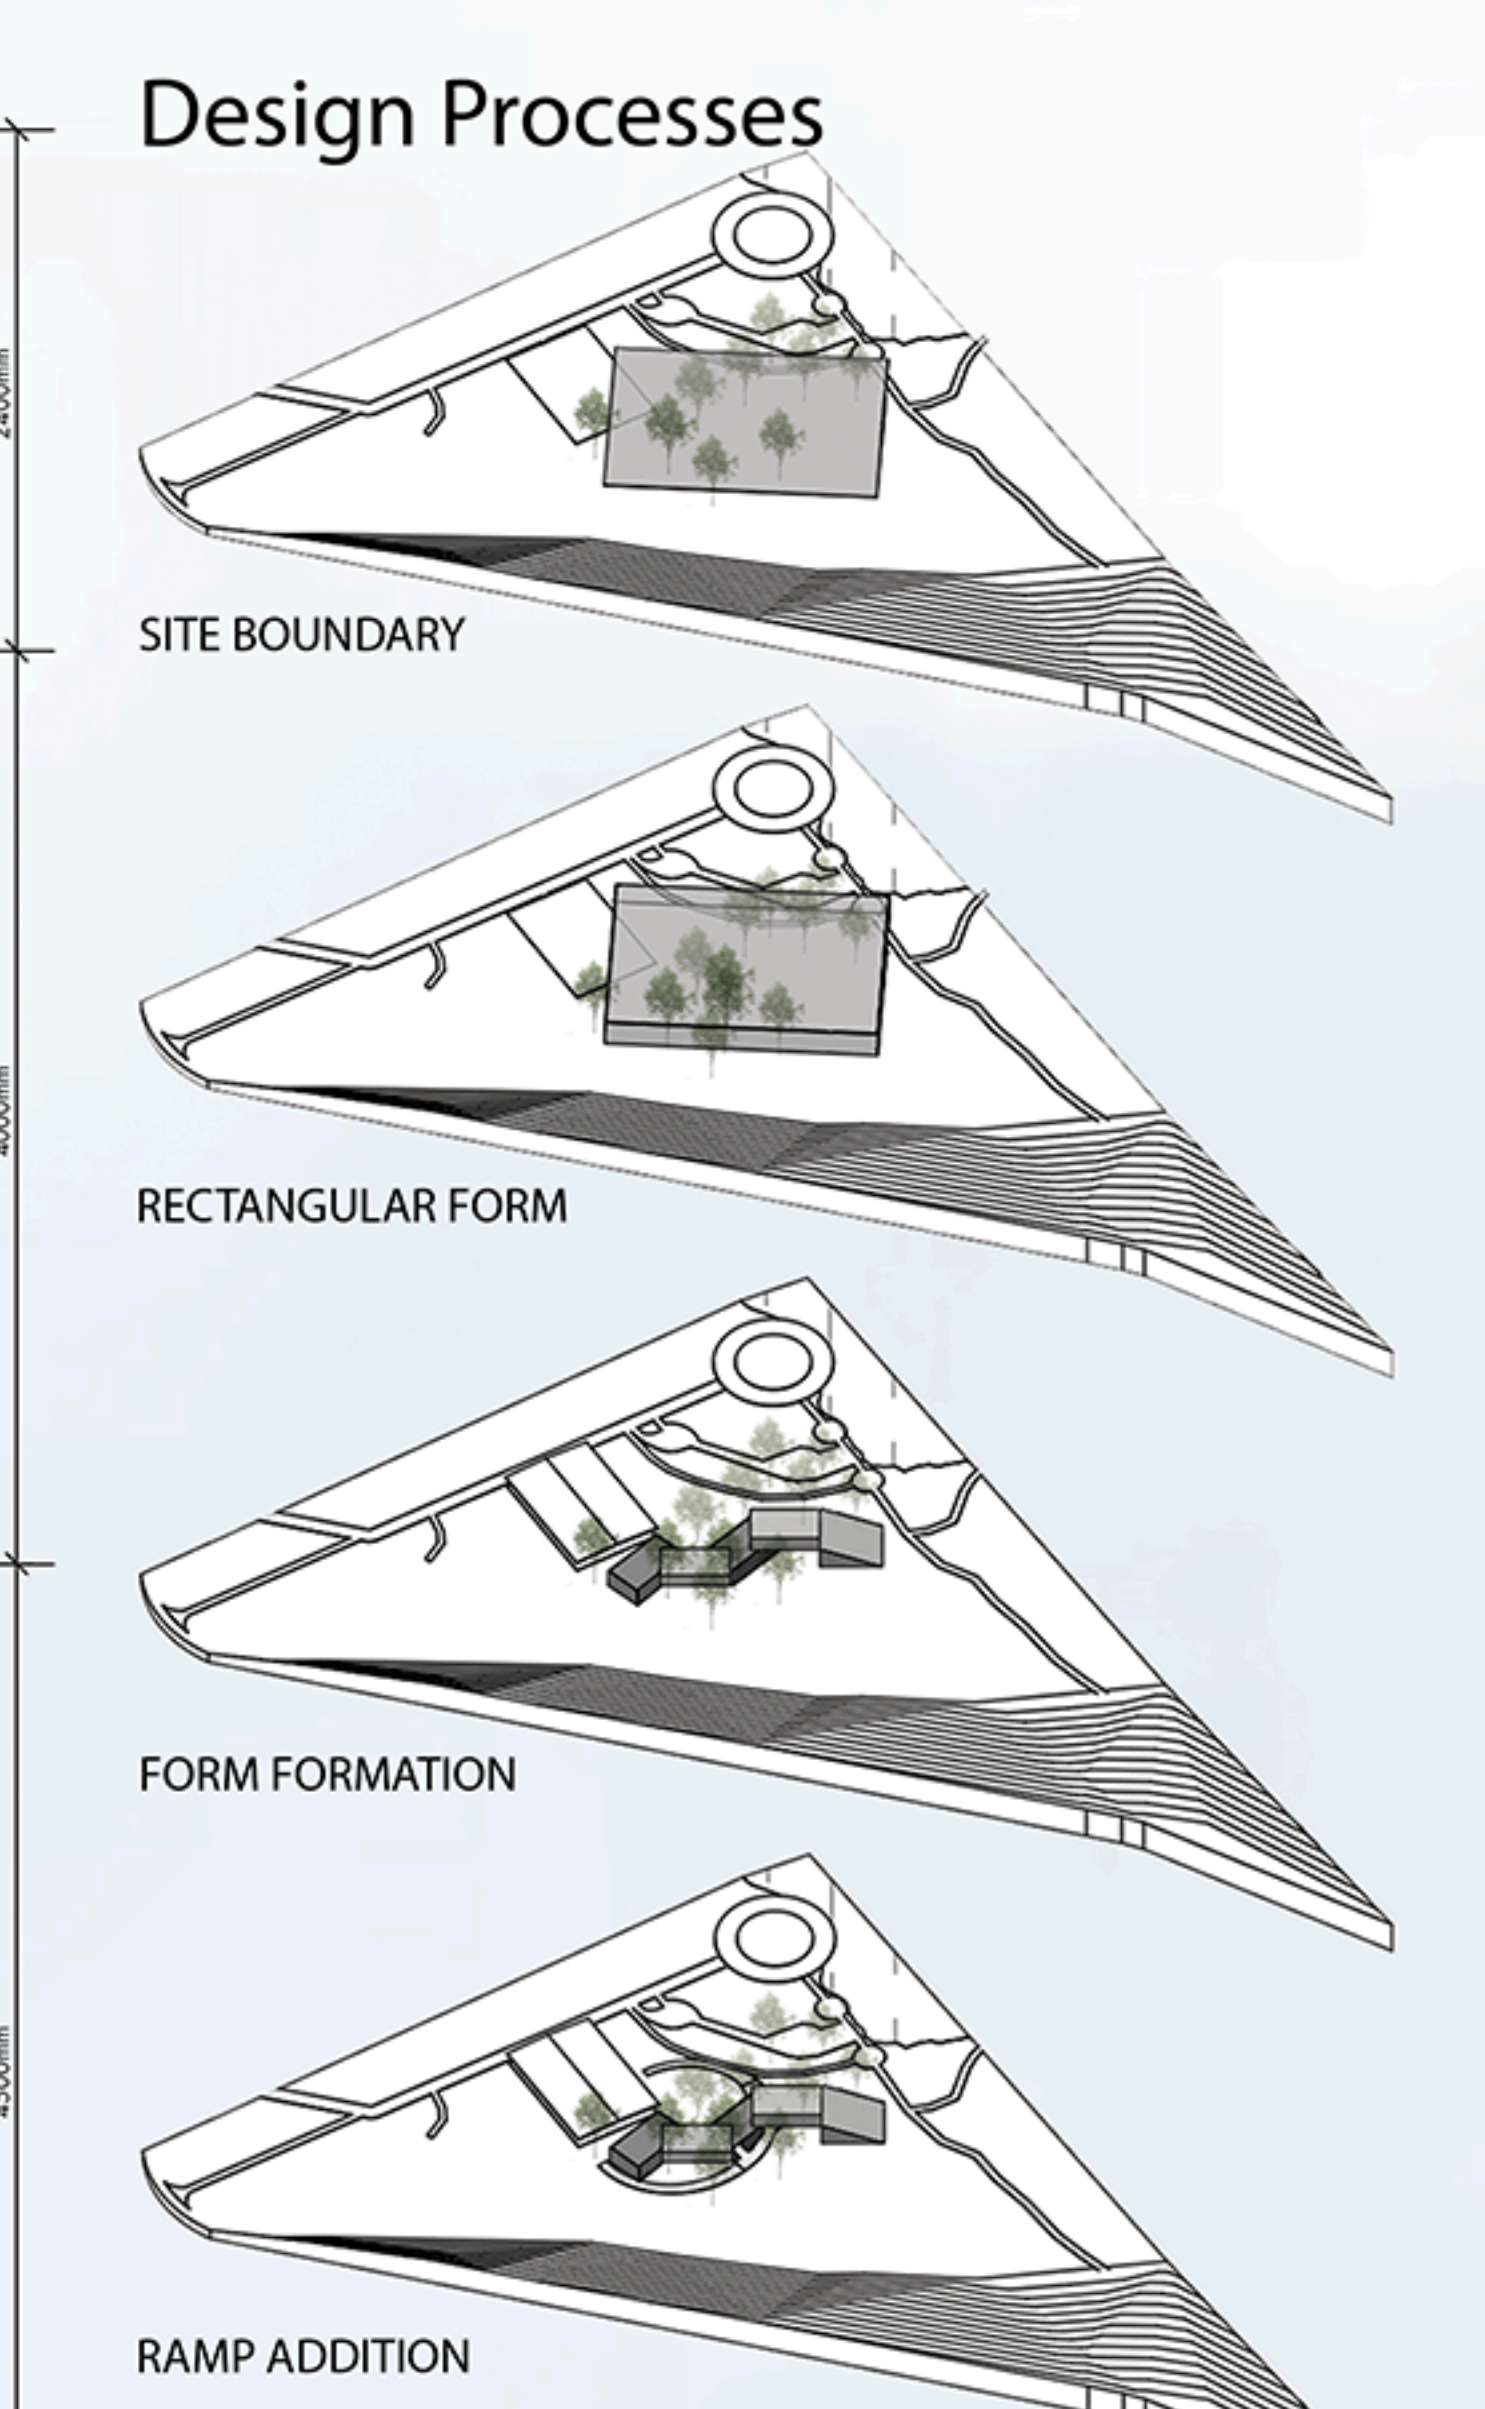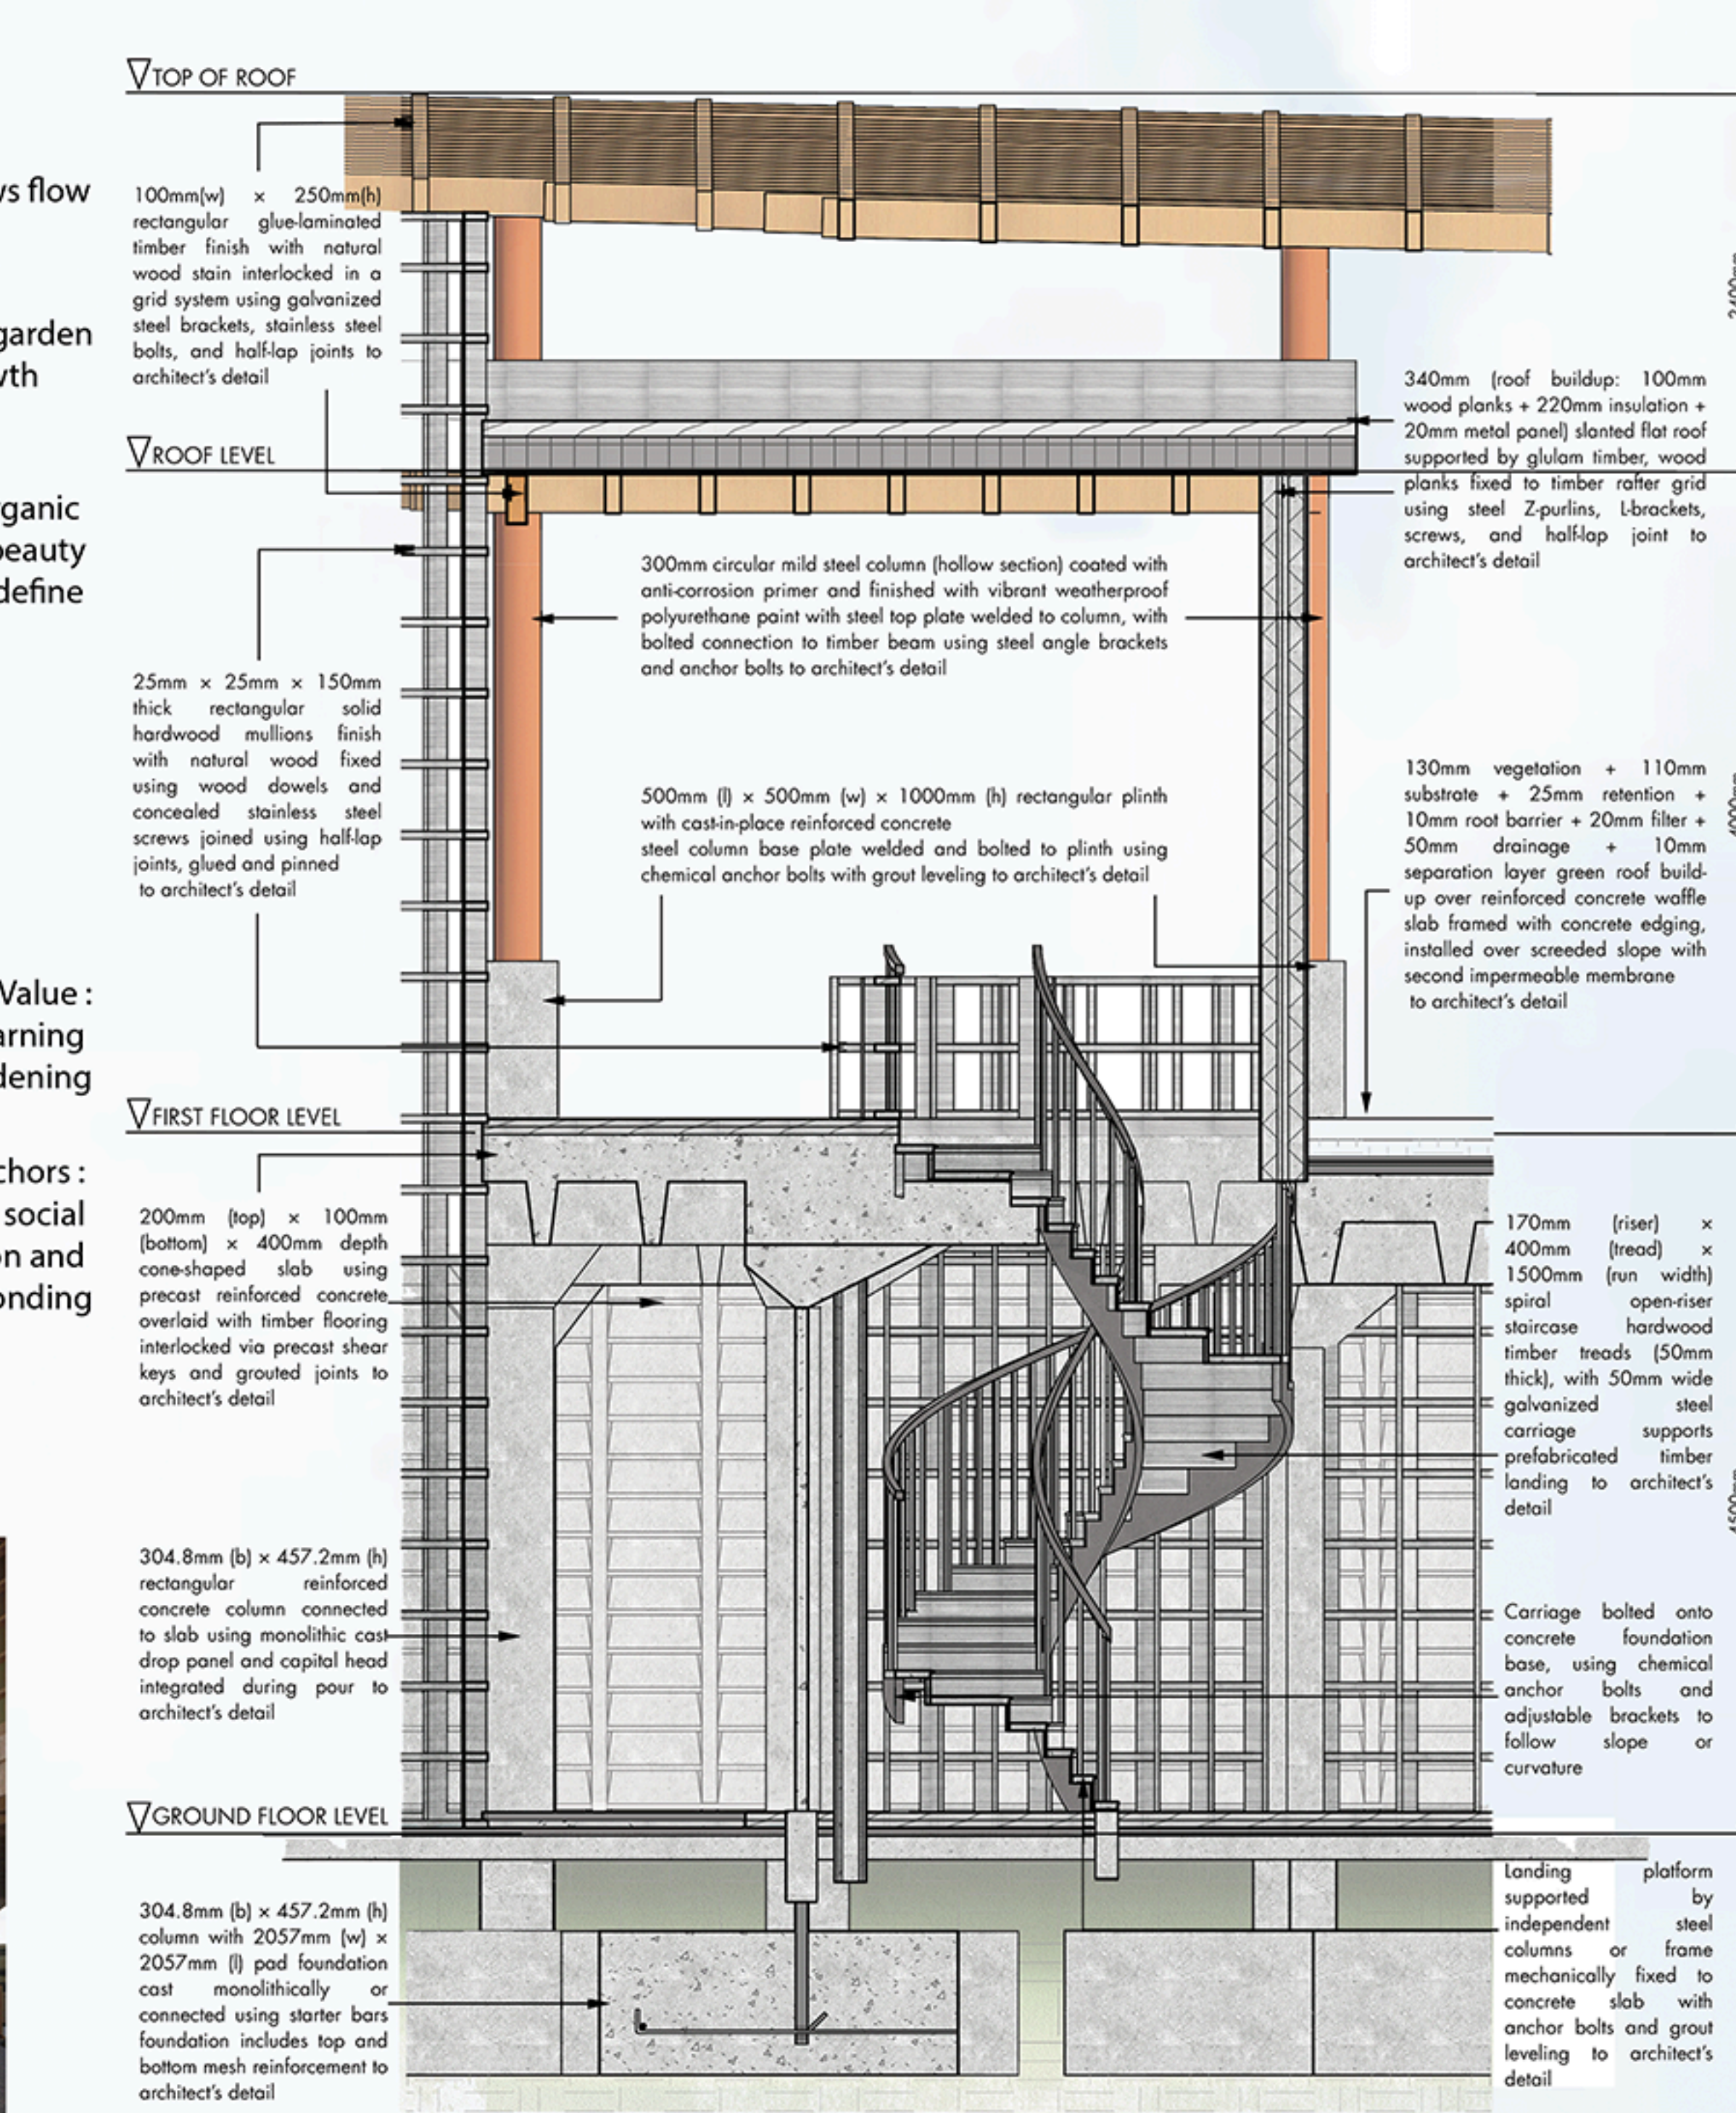

Section B-B': Detailed Strip Section
Scale 1:50

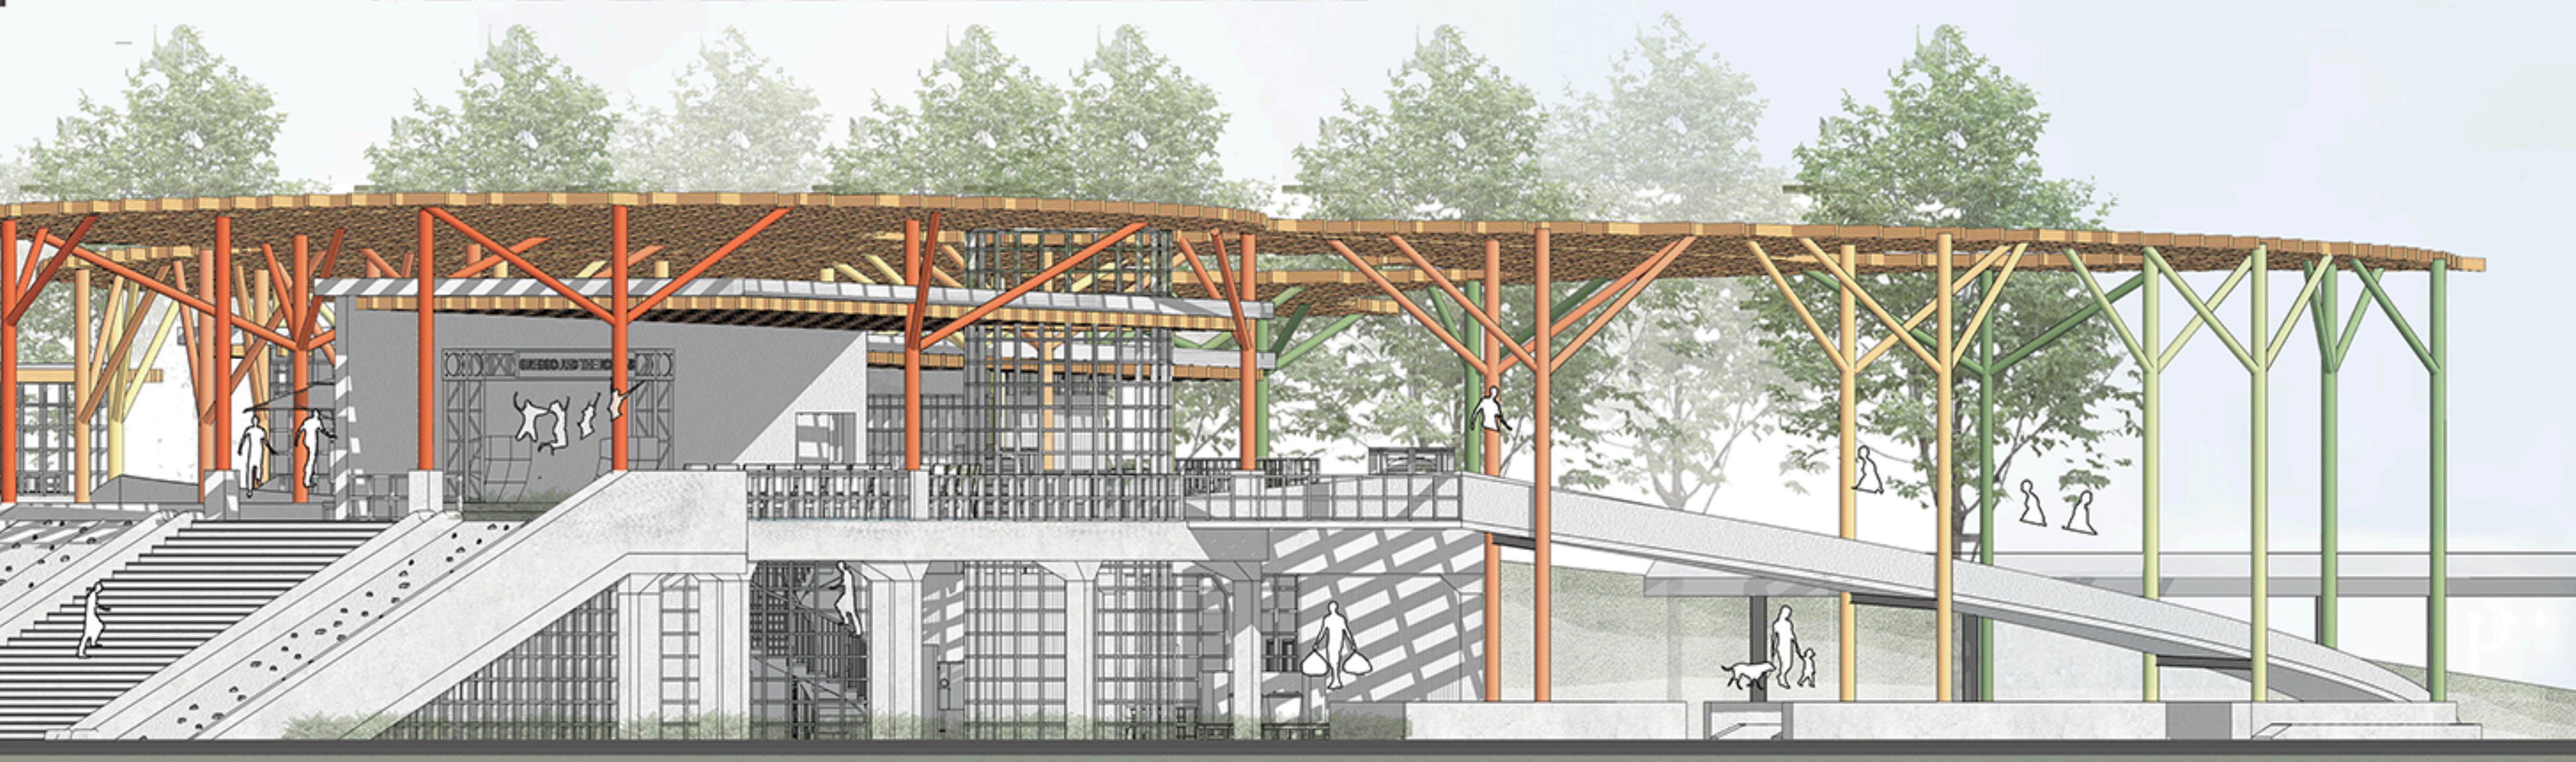

West Elevation : View from Lakeside
Scale 1:100

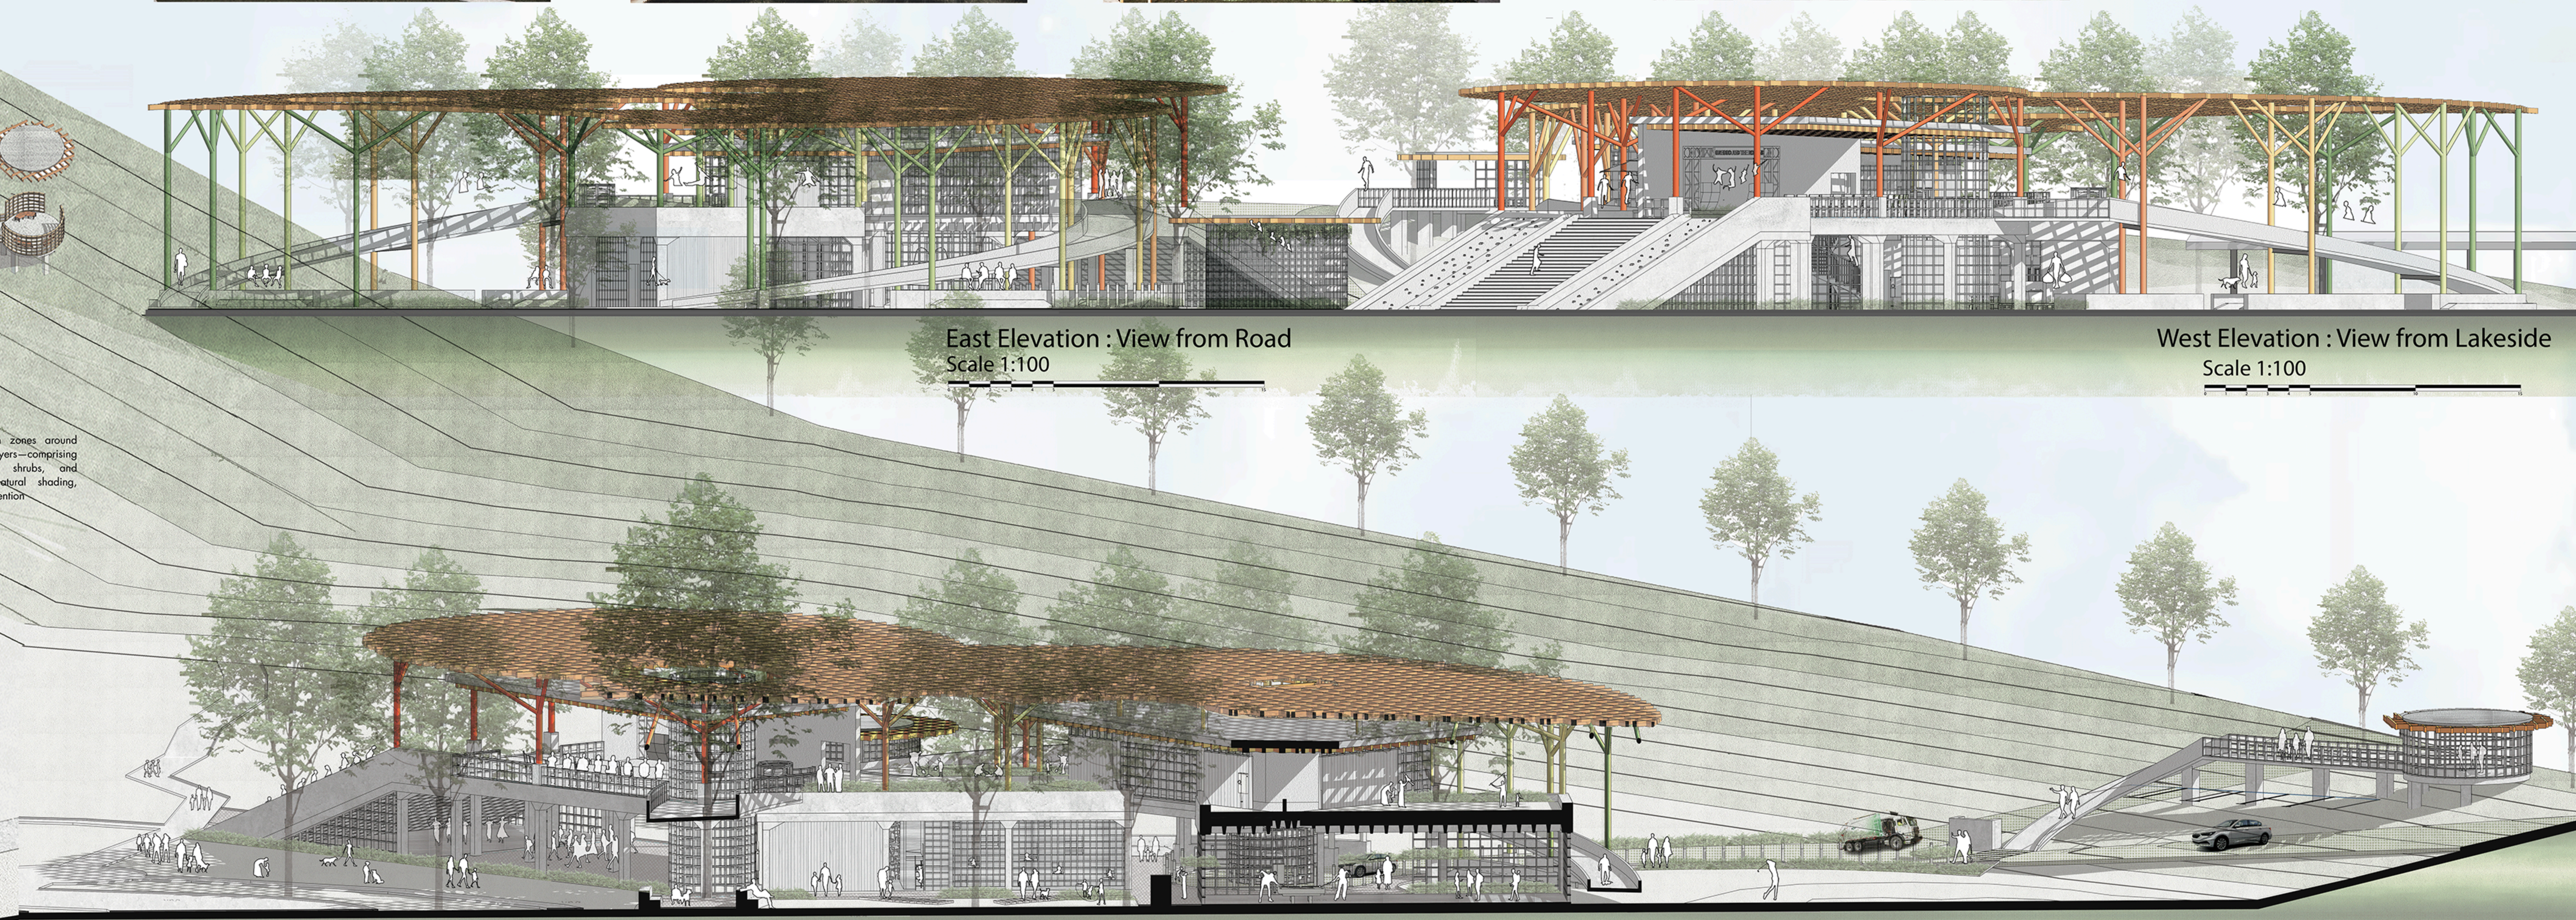

Sectional Perspective